Annex 3

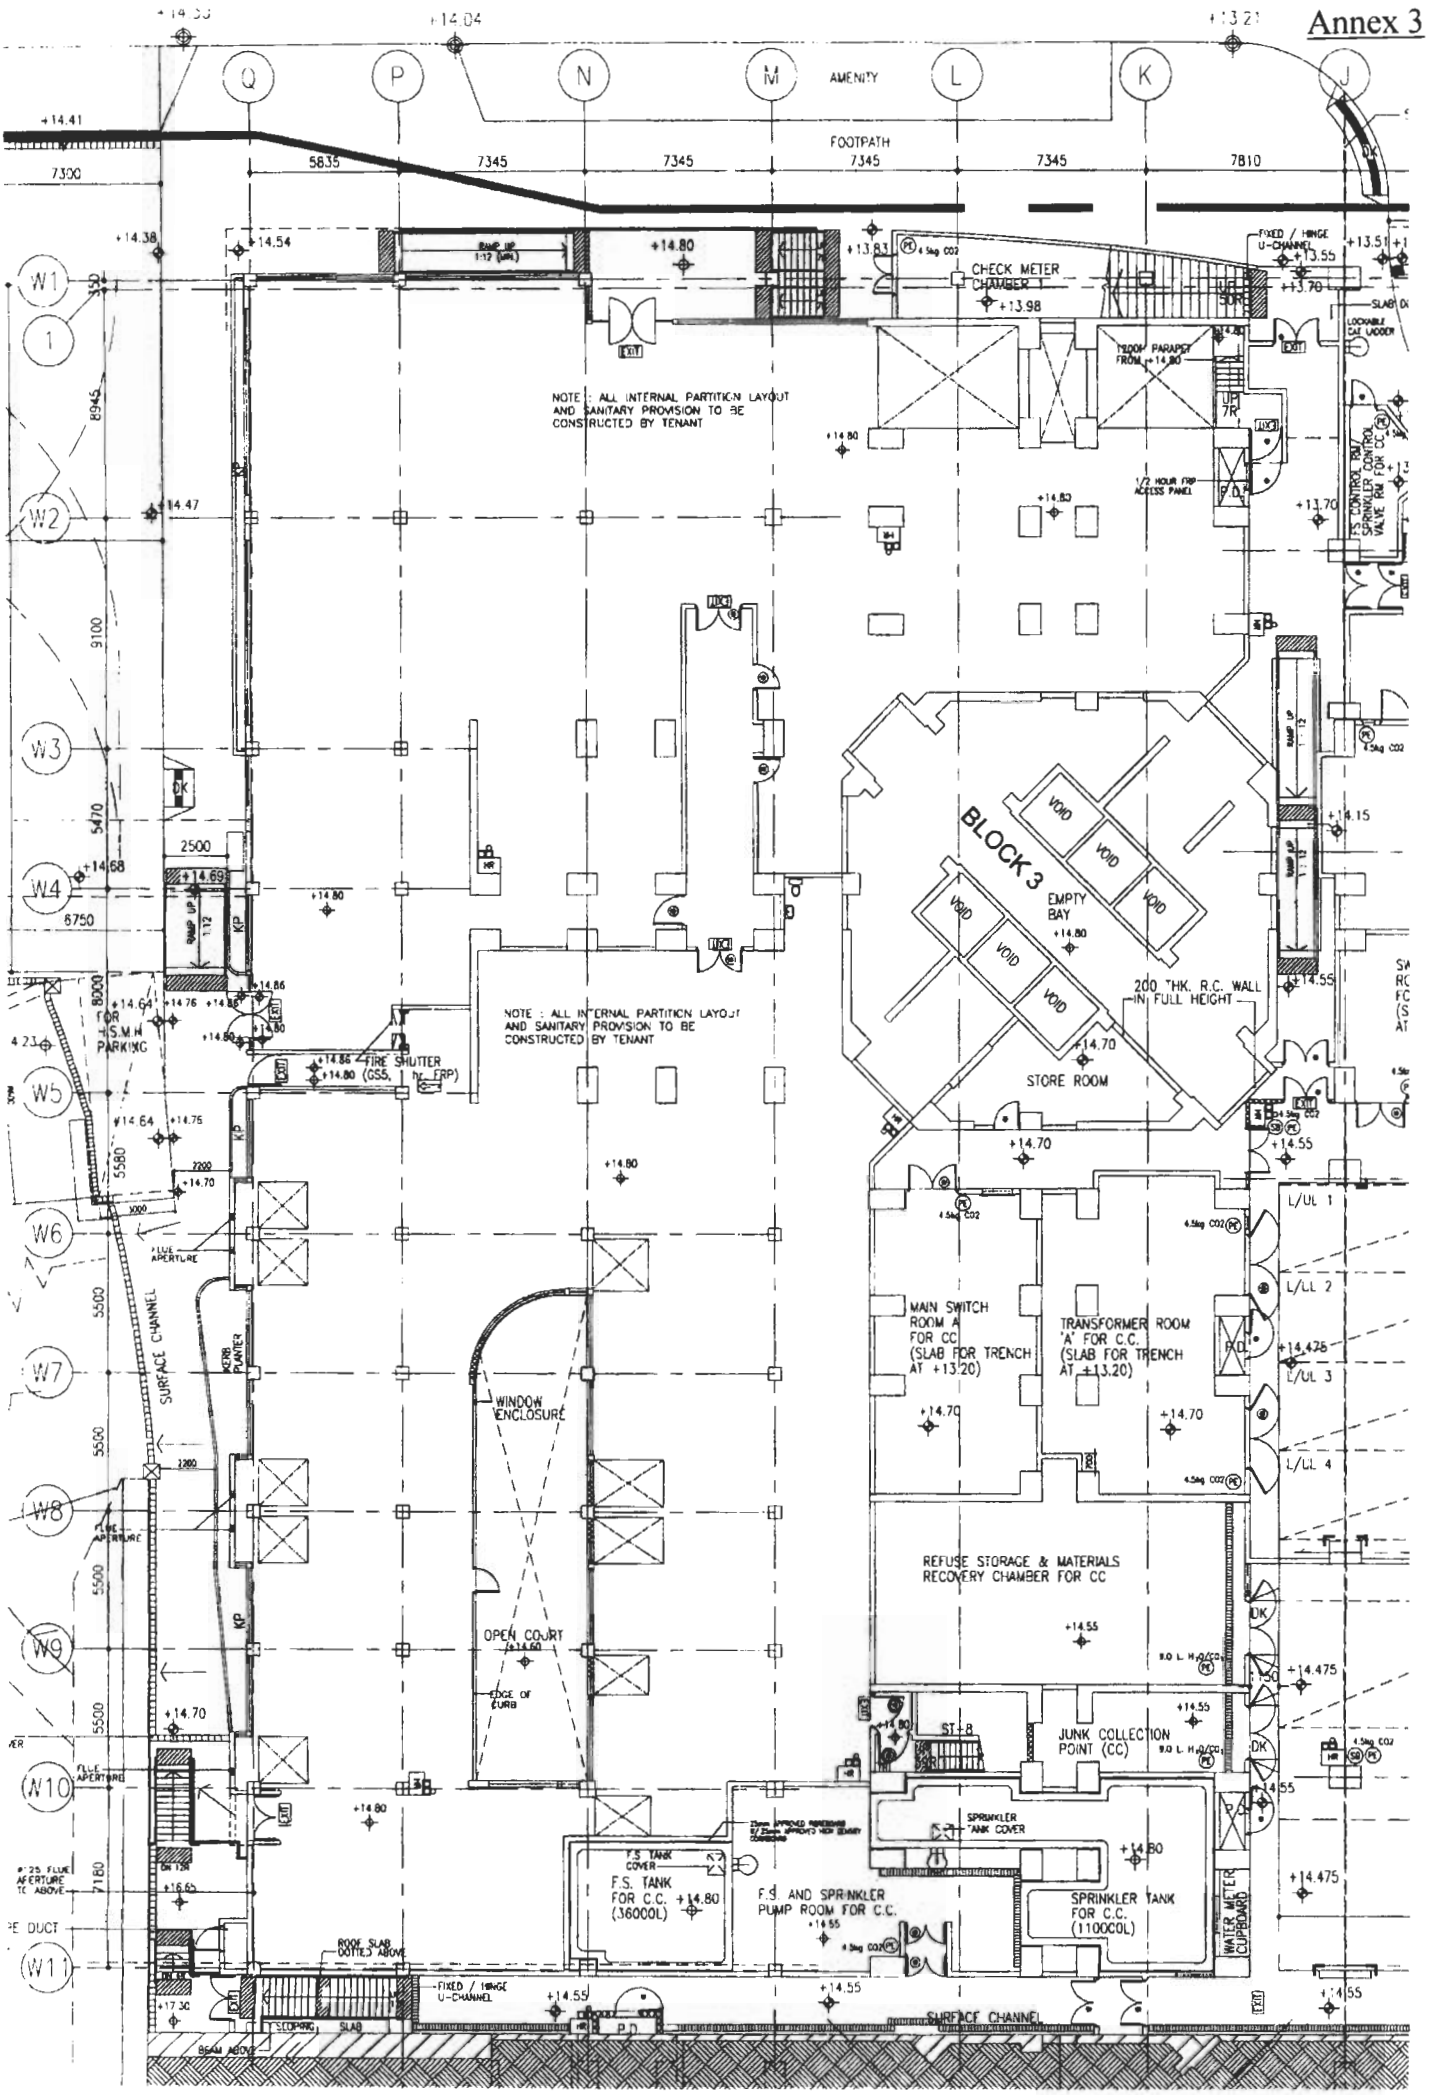
AMENITY
FOOTPATH
CHECK METER CHAMBER
NOTE : ALL INTERNAL PARTITION LAYOUT AND SANITARY PROVISION TO BE CONSTRUCTED BY TENANT
BLOCK 3
VOID
EMPTY BAY
200 THK. R.C. WALL IN FULL HEIGHT
STORE ROOM
FIRE SHUTTER
FOR S.M.H PARKING
SURFACE CHANNEL
WINDOW ENCLOSURE
OPEN COURT
EDGE OF CURB
MAIN SWITCH ROOM A FOR CC (SLAB FOR TRENCH AT +13.20)
TRANSFORMER ROOM 'A' FOR C.C. (SLAB FOR TRENCH AT +13.20)
REFUSE STORAGE & MATERIALS RECOVERY CHAMBER FOR CC
JUNK COLLECTION POINT (CC)
SPRINKLER TANK COVER
F.S. TANK FOR C.C. +14.80 (36000L)
F.S. AND SPRINKLER PUMP ROOM FOR C.C.
SPRINKLER TANK FOR C.C. (11000L)
WATER METER CUPBOARD
SURFACE CHANNEL